


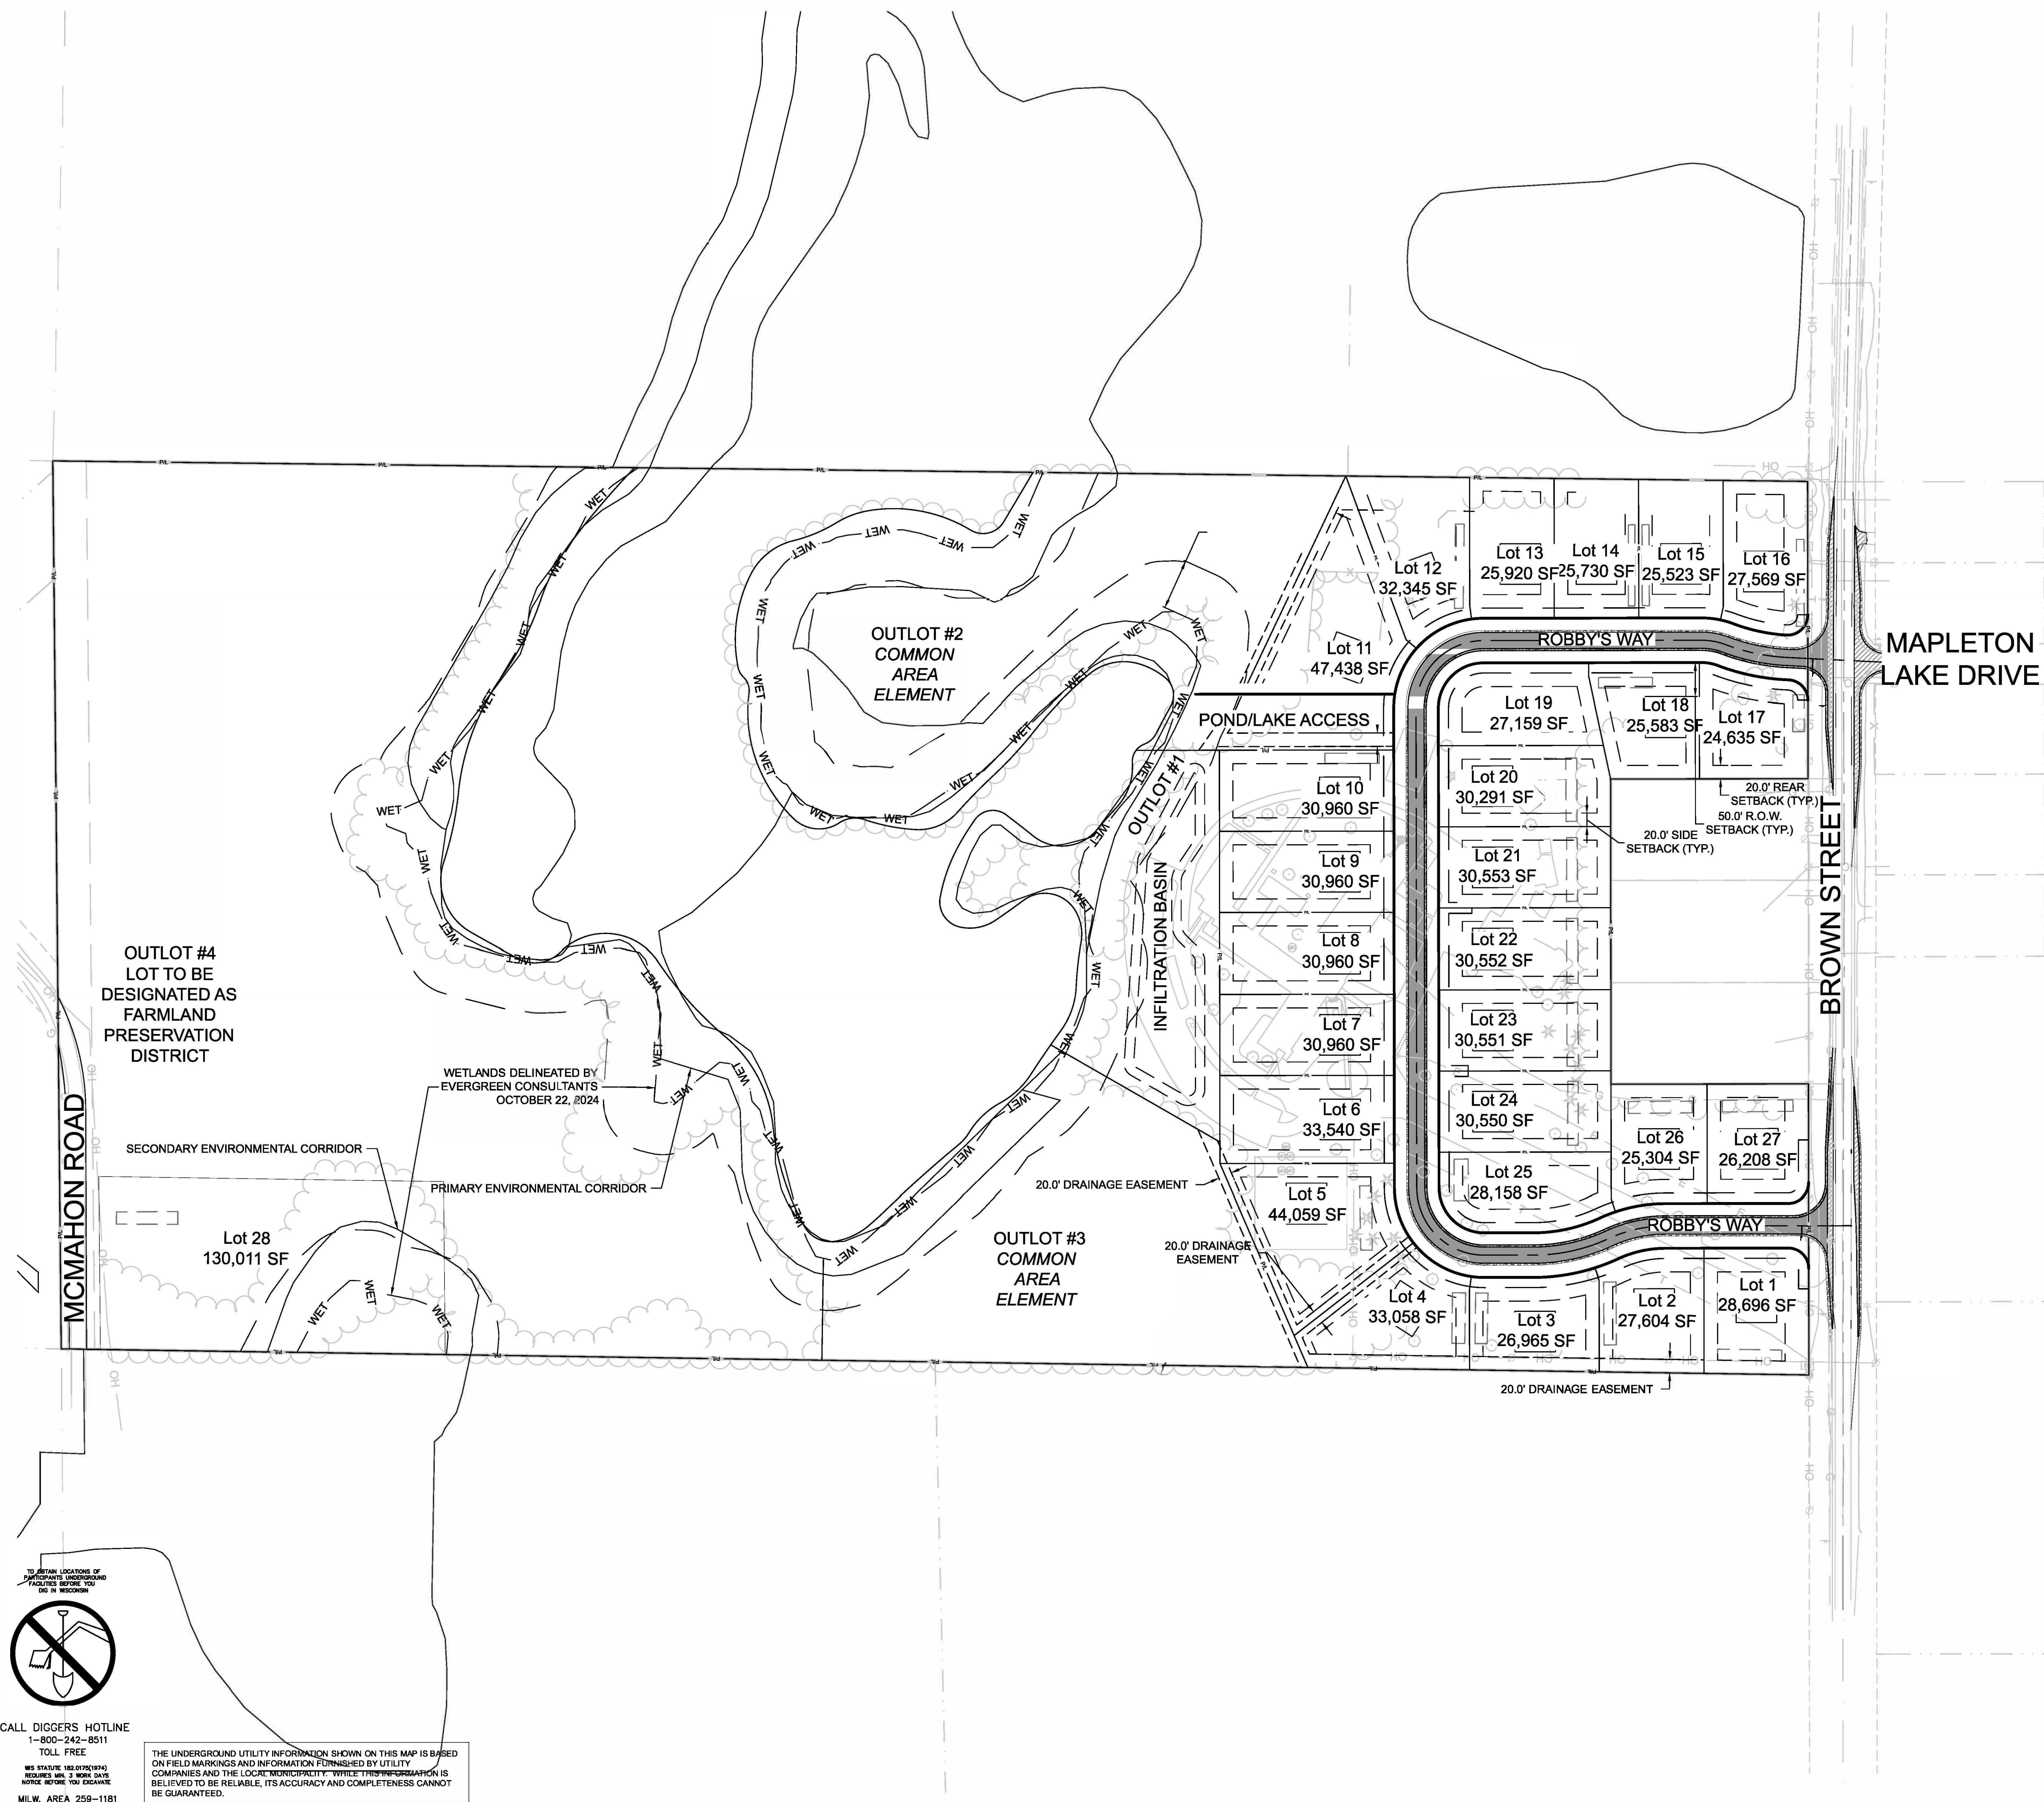

SITE INFORMATION			
SITE AREA	3273013	75.138 AC	
SITE DISTURBED AREA	1005588	23.085 AC	
EXISTING IMPERVIOUS AREA	181994	4.178 AC	5.6 %
PROPOSED IMPERVIOUS AREA	254031	5.832 AC	7.8 %

LEGEND:

ASPHALT SURFACE

GRAVEL SHOULDER

PROPOSED SEPTIC FIELD

THE

SIGMA

GROUP

Single Source. Sound Solutions.

www.thesigmagroup.com

1300 West Canal Street

Milwaukee, WI 53233

Phone: 414-643-4200

Fax: 414-643-4210

N

GRAPHIC SCALE

0 120 240

THREE OAKS SUBDIVISION
W360N7077 BROWN ST
LAC LA BELLE, WI
OVERALL SITE PLAN

ISSUANCE	DATE
PLAN COMMISSION SET	4/22/2025
VILLAGE/COUNTY SUBMITTAL 1	7/2/2025
VILLAGE SUBMITTAL 2	8/29/2025
COUNTY SUBMITTAL 2	9/3/2025
COUNTY DPW SUBMITTAL	9/11/2025
COUNTY DPW SUBMITTAL	9/24/2025
VILLAGE SUBMITTAL 3	10/8/2025
ISSUED FOR CONSTRUCTION	10/23/2025

NO. REVISION	DATE
IFC - CB #2	4/30/2026

PROJECT NO:	23070
DESIGN DATE:	---
PLOT DATE:	2026.04.30
DRAWN BY:	---
CHECKED BY:	---
APPROVED BY:	---
SHEET NO:	C100

- GENERAL NOTES:**
- THE UNDERGROUND UTILITY INFORMATION SHOWN ON THIS DRAWING IS BASED ON FIELD LOCATIONS AND/OR RECORDS FURNISHED BY MUNICIPALITIES AND UTILITY COMPANIES. THE LOCATION AND ACCURACY OF WHICH CANNOT BE GUARANTEED. THERE MAY BE ADDITIONAL UNDERGROUND UTILITY INSTALLATIONS WITHIN THE PROJECT AREA THAT ARE NOT SHOWN.
 - VERIFY ACTUAL LOCATIONS AND INVERTS IN THE FIELD. ANY POTENTIAL ERRORS, OMISSIONS, OR DISCREPANCIES SHALL BE BROUGHT TO THE ATTENTION OF THE ENGINEER PRIOR TO PROCEEDING WITH CONSTRUCTION.
 - WORK TO BE COMPLETED IS INDICATED IN BOLD TYPE LINES AND EXISTING CONDITIONS ARE INDICATED BY LIGHT TYPE LINES.
 - ELECTRONIC CIVIL FILES ARE AVAILABLE UPON WRITTEN REQUEST. DO NOT USE ELECTRONIC CIVIL FILES TO LAYOUT FOUNDATIONS, COLUMN LINES, LIGHT POLES, OR OTHER NON CIVIL SITE WORK. REFER TO ARCHITECTURAL DRAWINGS FOR DIMENSIONS OF BUILDING AND ARCHITECTURAL FEATURES.
 - DIMENSIONS ARE FROM FACE OF CURB OR EDGE OF PAVEMENT.
 - WORK WITHIN THE PUBLIC RIGHT OF WAY, INCLUDING BUT NOT LIMITED TO DRIVEWAY OPENINGS, SIDEWALK AND RAMPS, PAVING, AND CURB AND GUTTER SHALL BE COMPLETED PER MUNICIPAL AND/OR COUNTY REQUIREMENTS AND STANDARDS.
 - EARTHWORK SHALL BE IN ACCORDANCE WITH GEOTECHNICAL ENGINEER'S RECOMMENDATIONS.

TO OBTAIN LOCATIONS OF PARTICIPANTS UNDERGROUND FACILITIES BEFORE YOU DIG IN WISCONSIN

CALL DIGGERS HOTLINE

1-800-242-8511

TOLL FREE

WE STATUTE 183.07(2)(b)(4)

REQUIRES MIN. 3 WORK DAYS

NOTICE BEFORE YOU DIG AWARE

MILW. AREA 259-1181

THE UNDERGROUND UTILITY INFORMATION SHOWN ON THIS MAP IS BASED ON FIELD MARKINGS AND INFORMATION FURNISHED BY UTILITY COMPANIES AND THE LOCAL MUNICIPALITY. WHILE THIS INFORMATION IS BELIEVED TO BE RELIABLE, ITS ACCURACY AND COMPLETENESS CANNOT BE GUARANTEED.